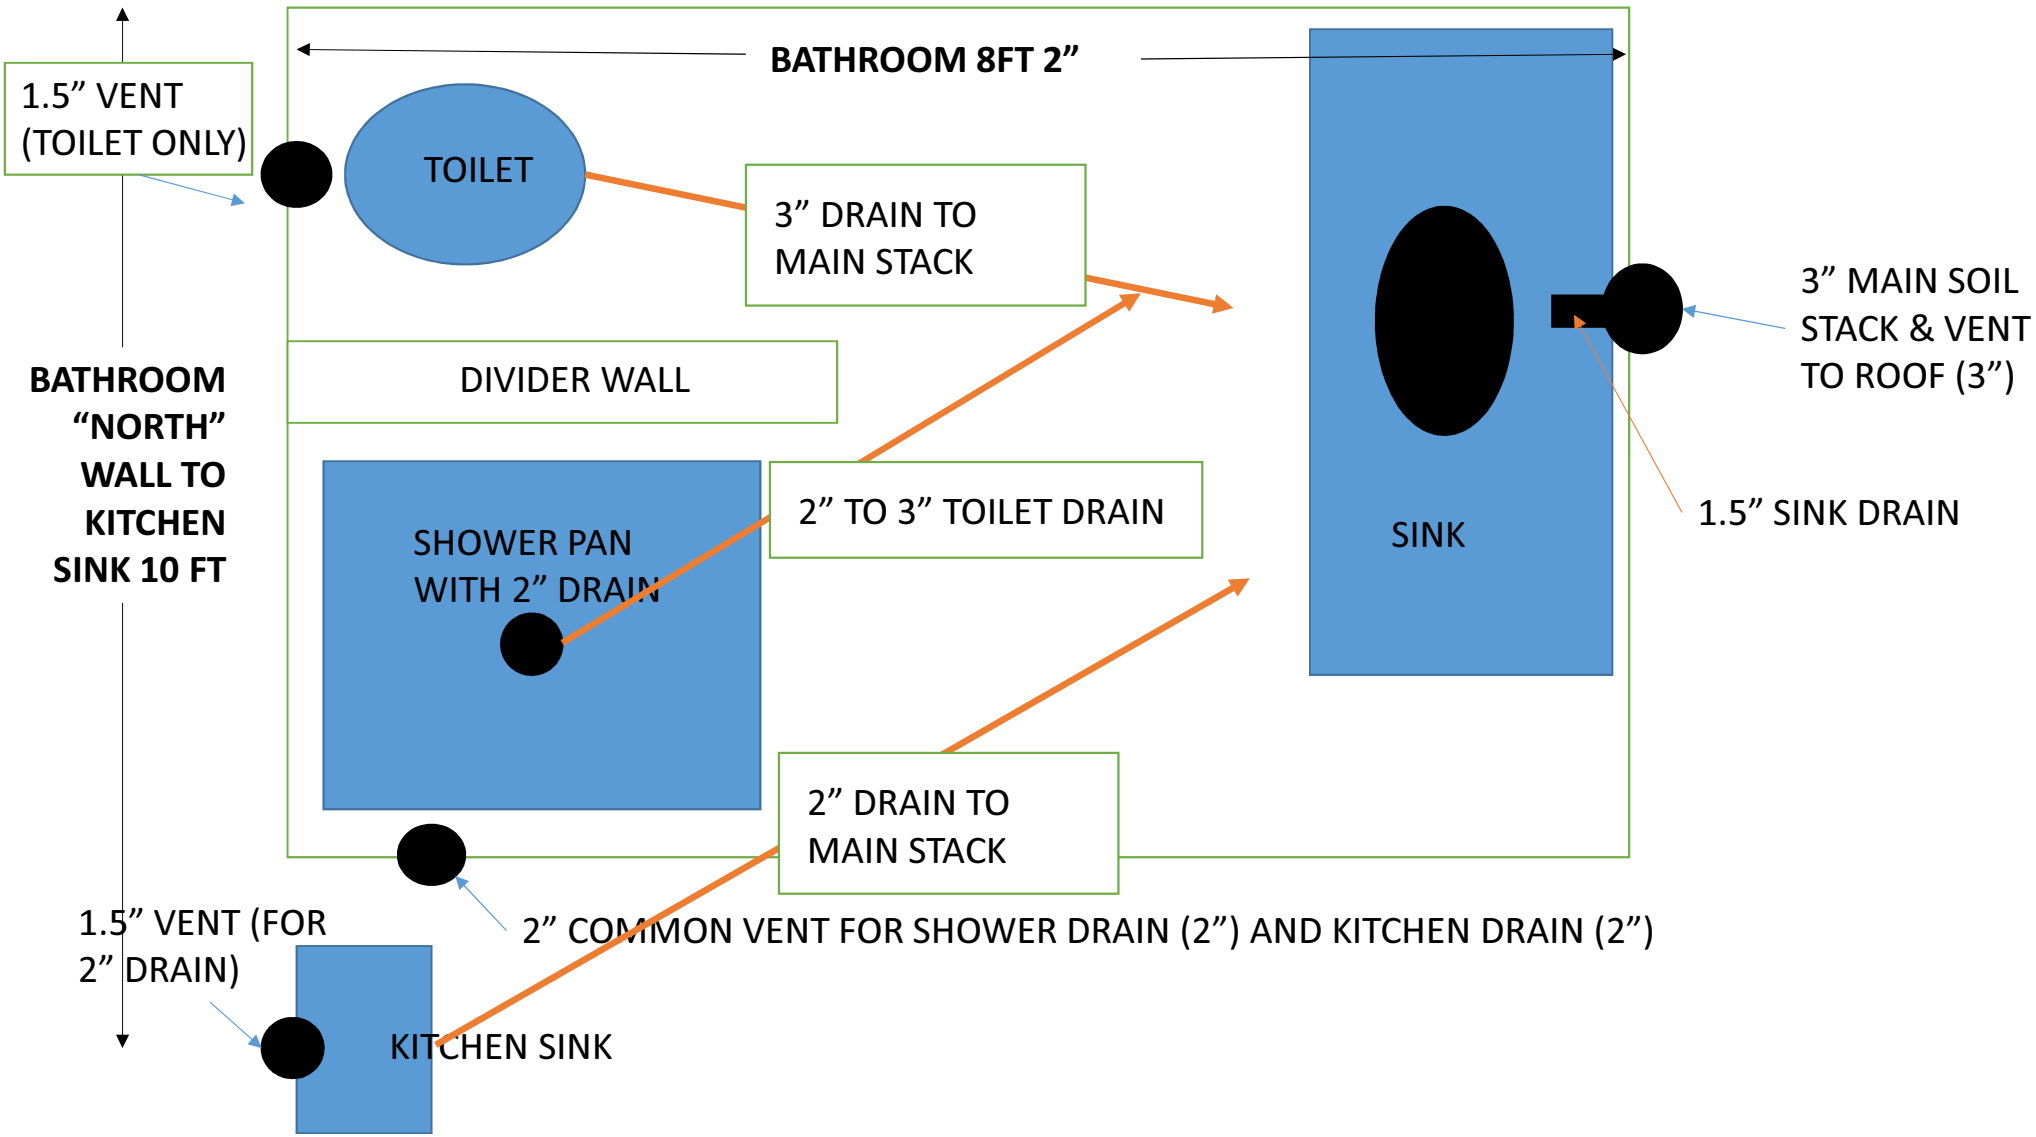
BATHROOM 8FT 2”
1.5” VENT (TOILET ONLY)
TOILET
3” DRAIN TO MAIN STACK
3” MAIN SOIL STACK & VENT TO ROOF (3”)
BATHROOM “NORTH” WALL TO KITCHEN SINK 10 FT
DIVIDER WALL
SHOWER PAN WITH 2” DRAIN
2” TO 3” TOILET DRAIN
SINK
1.5” SINK DRAIN
2” DRAIN TO MAIN STACK
1.5” VENT (FOR 2” DRAIN)
2” COMMON VENT FOR SHOWER DRAIN (2”) AND KITCHEN DRAIN (2”)
KITCHEN SINK

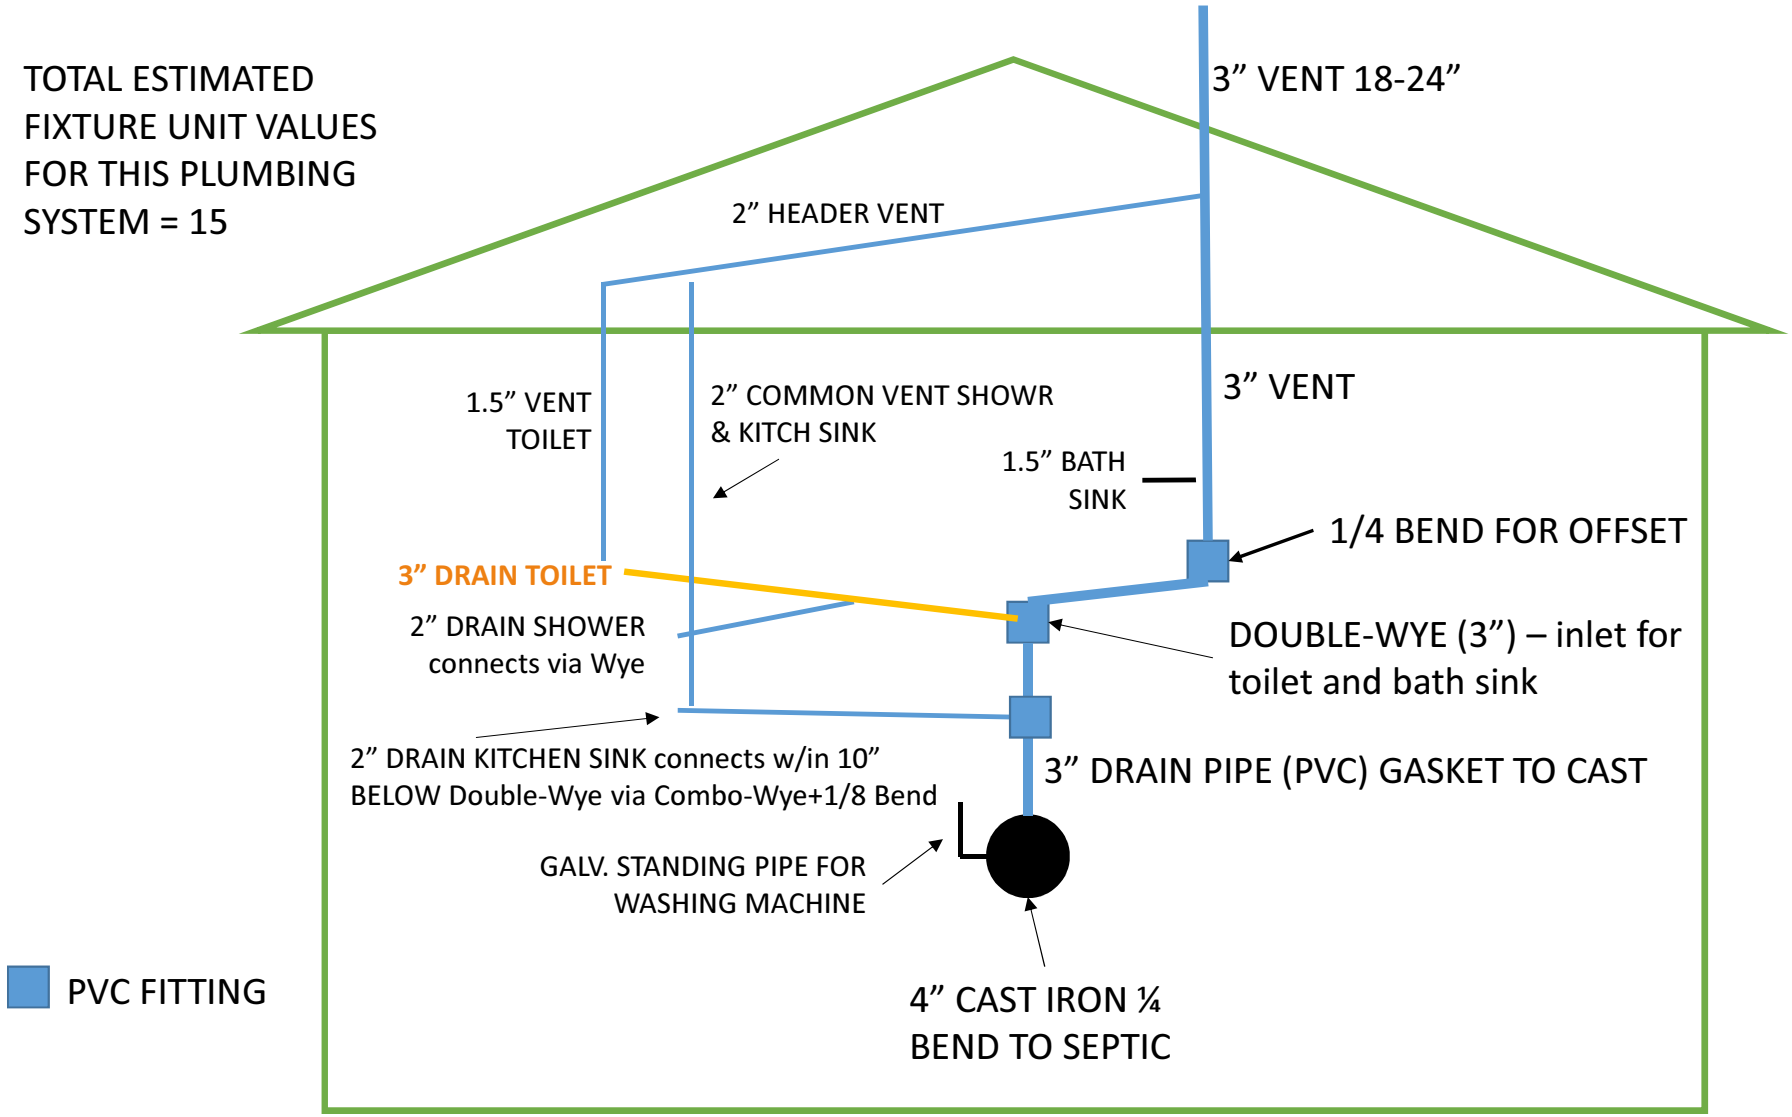
TOTAL ESTIMATED FIXTURE UNIT VALUES FOR THIS PLUMBING SYSTEM = 15
3” VENT 18-24”
2” HEADER VENT
1.5” VENT TOILET
2” COMMON VENT SHOWR & KITCH SINK
3” VENT
1.5” BATH SINK
1/4 BEND FOR OFFSET
3” DRAIN TOILET
2” DRAIN SHOWER connects via Wye
DOUBLE-WYE (3”) – inlet for toilet and bath sink
2” DRAIN KITCHEN SINK connects w/in 10” BELOW Double-Wye via Combo-Wye+1/8 Bend
3” DRAIN PIPE (PVC) GASKET TO CAST
GALV. STANDING PIPE FOR WASHING MACHINE
PVC FITTING
4” CAST IRON ¼ BEND TO SEPTIC